



FilmL.A., Inc.
6255 W Sunset Blvd, 12th Floor
Hollywood, CA 90028
t: (213)977-8600 - f: (213)977-8601
www.filmla.com

Summary Information**Permit No:** F00137694-C**Type of Permit:** FILMING**Release Date:** 06/01/2018**Production Company** BIOCHEMISTRY, LLC**Producer** Alex Scott**Insured Company Name** BIOCHEMISTRY, LLC**Director** Olivia Wilde

Contact Phone No. 1 818-517-6271

1st AD Scott Robertson

Contact Phone No. 2

Production Manager Alex Scott

Fax

FilmL.A. Coordinator Michael GonzalezAddress 812 N ROBERTSON BLVD
WEST HOLLYWOOD, California
90069**Location Manager** Michael Wesley

Primary Phone Mobile - 818-517-6271

Secondary Phone Office - 323-860-7680

Production Title BIOCHEMISTRY 2.0**Location Assistant** NA NA

Primary Phone Mobile - 818-517-6271

Type of Production TV Pilot

Secondary Phone

Fees

Posting 600 \$690.00

Total Permit Fee \$16,312.21

Posting 900 \$414.00

Number of Locations 4

Posting 1500 \$690.00

Posting Max \$1,380.00

Notification Charge \$492.00

LA CITY LANE AND STREET CLOSURE FEE \$312.00

FILMLA NON-REFUNDABLE FILM PERMIT RIDER FEE \$105.00

LA CITY FIRE SAFETY OFFICER \$1,360.00

VAN NUYS TERMINAL INTERIOR USE FEE \$500.00

VAN NUYS AIRFIELD AND RAMP USE FEE \$300.00

VAN NUYS ADMINISTRATIVE FEE \$1,417.72

VAN NUYS AIRPORT POLICE OFFICER II \$3,296.67

VAN NUYS ELECTRICIAN \$569.12

VAN NUYS CUSTODIAL SERVICE ATTENDANT \$230.64

VAN NUYS PRODUCTION VEHICLE (UNDER 5 TON) \$480.00

VAN NUYS PRODUCTION VEHICLE (OVER 5 TON) \$250.00



Summary Information

VAN NUYS AUTOMOBILE PARKING \$852.00

VAN NUYS LAWA VEHICLE \$144.00

VAN NUYS PARKING LOT USE FEE \$600.00

VAN NUYS AIRPORT POLICE SERGEANT I \$864.28

VAN NUYS SENIOR MANAGEMENT ANALYST I \$1,364.78

NOT A
PERMIT



FilmL.A., Inc.
6255 W Sunset Blvd, 12th Floor
Hollywood, CA 90028
t: (213)977-8600 - f: (213)977-8601
www.filmla.com

Summary Information**Location****Location 1 of 4****Page 1 of 6**

Permit Number	F00137694-C	Location Manager	Michael Wesley
Production Company	BIOCHEMISTRY, LLC	Primary Phone	Mobile - 818-517-6271
Insured Company	BIOCHEMISTRY, LLC	Secondary Phone	Office - 323-860-7680
Production Title	BIOCHEMISTRY 2.0		

Location Address 7610 Woodley Ave, Los Angeles, CA, 91406**Location Name** VAN NUYS FLY AWAY**Location Type** Airport**Prep Dates** 6/3/2018 - 6/3/2018 07:00 - 12:00 1 day**Film Dates** 6/3/2018 - 6/3/2018 12:00 - 20:00 1 day**Strike Dates** 6/3/2018 - 6/3/2018 20:00 - 22:00**Open or Closed to the Public** Open

Generic Conditions *Certain service and personnel fees required by jurisdictional agencies are not collected by FilmL.A. Any such fees must be paid directly to the appropriate agency, and a separate invoice will be provided to the permittee.
*LAFD UFSO: Company must contact FilmL.A. for extension of the Uniformed Fire Safety Officers' hours. During normal business hours, UFSO must also inform the LAFD Film desk of the extension.
Community Survey Obtained
Equipment staging and vehicles may park on one side of the street only.
Must comply with attached conditions
Must Maintain 5' Clearance on Sidewalks/Walkways
Must maintain local/emergency access
No cast or crew parking on area streets
No steps from trailers, trucks or motorhomes may be facing road
Number of uniformed officers listed on the permit is a minimum requirement.
Permittee remains responsible for deploying a sufficient number of uniformed officers to provide traffic and crowd control to ensure the safety of the film crew and the public.
Traffic control must be done in accordance w/MUTCD
Traffic Officers Required
Uniformed officers shall have a copy of the film permit in their possession and are required to confirm that all traffic control signage devices are in place.

Please see attached documents OVERHEAD_Flyaway.pdf
Saticoy St btwn Gloria Ave & Gaviota Ave NS curb - Biochemistry.pdf
BIOCHEMISTRY_Flyaway LOI_Revised_5.31.18.pdf
Haskell Ave Strathern St Arminta St & Gloria (closure) - Biochemistry (Rev 1).pdf



FilmL.A., Inc.
6255 W Sunset Blvd, 12th Floor
Hollywood, CA 90028
t: (213)977-8600 - f: (213)977-8601
www.filmla.com

Summary Information**Location****Location 1 of 4****Page 2 of 6**

Permit Number	F00137694-C	Location Manager	Michael Wesley
Production Company	BIOCHEMISTRY, LLC	Primary Phone	Mobile - 818-517-6271
Insured Company	BIOCHEMISTRY, LLC	Secondary Phone	Office - 323-860-7680
Production Title	BIOCHEMISTRY 2.0		

Equipment on Location	Type	Quantity	Personnel on Location	Type	Quantity
	5 or 10 ton trucks	6		Cast	2
	Cast/Crew vehicles	180		Crew	90
	Catering Truck	1		Extras	87
	Honey Wagons	1		LA City UFSO assigned	42804
	Process Trailer	3		Off-Duty/Retired LAPD Officer(s)	3
	Semi Trucks	1			
	Stakebed Trucks	3			
	Trailers	15			
	Vans	3			

Filming Activities Drive by; Drive ups & away; Driving shots; Equipment on property; Interior and exterior dialogue; Intermittent pedestrian control; Intermittent traffic control - 2 minutes standard; Scene: passenger vehicle driving up to the terminal building and dropping off a character. As the vehicle begins to drive away, the character rushes back to the vehicle and hops back in. ; As the vehicle begins to drive away, the character rushes back to the vehicle and hops back in then drives away. 10 – 15 background actors in vehicles moving with the flow of traffic through the terminal drop-off area, along with provided shuttle busses; Requesting curb lane access • Requesting 1 ½ driving lane access from taxi cab staging area to south of crosswalk • Requesting traffic control in driving lanes from Airport Police; • Requesting space on east side of terminal and light posts for equipment staging / video village / background holding • Staging behind terminal building • Luggage and luggage carts for skycaps; crafty east side of elevator, Generator in dirt lot to the north of main garage entrance;

Jurisdiction	Political: Los Angeles City - Council District 06	Police: Los Angeles Police Department	Fire: Los Angeles City
---------------------	--	--	-------------------------------

Thomas Guide Page: 531**Grid:** F4

Approvals	LOS ANGELES CITY FIRE DEPARTMENT - FILM UNIT	Kanisha Leonard
	LOS ANGELES CITY POLICE DEPARTMENT	Ed Padilla
	VAN NUYS AIRPORT	Sanjeev (Sam) Nene
	LOS ANGELES CITY DEPARTMENT OF PUBLIC WORKS	Jessica Castro
	LOS ANGELES CITY DEPARTMENT OF PUBLIC WORKS-COMMISSIONER	Kevin James
	LOS ANGELES CITY DEPARTMENT OF	Yulizza Ramirez

**Summary Information****Location****Location 1 of 4****Page 3 of 6**

Permit Number	F00137694-C	Location Manager	Michael Wesley
Production Company	BIOCHEMISTRY, LLC	Primary Phone	Mobile - 818-517-6271
Insured Company	BIOCHEMISTRY, LLC	Secondary Phone	Office - 323-860-7680
Production Title	BIOCHEMISTRY 2.0		

TRANSPORTATION - CLOSURES**Parking Base Camp**

Location Type : Filming Location

Crew Parking

Location Type : Filming Location

Parking Notes

We would like to request use of the Gloria Street lot for crew parking / base camp / working trucks.

Request 35 parking spaces on the west side of short term parking lot, along with the use of 6 spaces in the second lane of short term parking lot.

Posting "No Parking" signs B/S HASKELL AVE., STRATHERN NORTH AND SOUTH - 150 FEET
B/S STRATHERN ST., AQUEDUCT AVE. - GLORIA AVE.
*CANCELLED - REPLACED BY DIFFERENT POSTING - NO FEES DUE**

Approximate Footage County Parking **Log Number** 202985

Date(s) 6/3/2018 to 6/3/2018 **Time(s)** 00:00 to 00:00

Posting "No Parking" signs B/S GLORIA AVE. COHASSET ST. NORTH AND SOUTH - 150 FEET
B/S COHASSET ST., GLORIA AVE. - BLEWETT AVE.
CANCELLED - REPLACED BY ALTERNATE POSTING - NO FEES DUE

Approximate Footage County Parking **Log Number** 202986

Date(s) 6/3/2018 to 6/3/2018 **Time(s)** 00:00 to 00:00

Posting "No Parking" signs B/S - HASKELL AVE. NORTH AND SOUTH OF STRATHERN ST. 150 FEET
B/S OF STRATHERN ST. EAST AND WEST OF HASKELL AVE. 150 FEET
S/S OF STRATHERN ST. EAST AND WEST OF GLORIA AVE. 150 FEET
N/S OF STRATHERN ST. EAST AND WEST OF GLORIA AVE. 150 FEET
B/S OF GLORIA AVE. SOUTH OF STRATHERN ST. 150 FEET
B/S OF GLORIA AVE. NORTH OF ARMINTA ST. 150 FEET
B/S OF ARMINTA ST. EAST OF WOODLEY AVE. 150 FEET

Approximate Footage more than 1800 **Log Number** 203811

Date(s) 6/3/2018 to 6/3/2018 **Time(s)** 00:00 to 00:00



FilmL.A., Inc.
6255 W Sunset Blvd, 12th Floor
Hollywood, CA 90028
t: (213)977-8600 - f: (213)977-8601
www.filmla.com

Summary Information**Location****Location 1 of 4****Page 4 of 6**

Permit Number F00137694-C
Production Company BIOCHEMISTRY, LLC
Insured Company BIOCHEMISTRY, LLC
Production Title BIOCHEMISTRY 2.0

Location Manager Michael Wesley
Primary Phone Mobile - 818-517-6271
Secondary Phone Office - 323-860-7680

Posting "No Parking" signs B/S OF GAYNOR AVE. SOUTH OF SATICOY ST. 100 FEET (FOR PICTURE)
S/S OF SATICOY ST. EAST AND WEST OF GAYNOR AVE. 50 FEET (FOR PICTURE)

Approximate Footage 301 - 600

Log Number 203815

Date(s) 6/3/2018 to 6/3/2018

Time(s) 00:00 to 00:00

Posting "No Parking" signs B/S - HASKELL AVE. NORTH AND SOUTH OF STRATHERN ST. 150 FEET
B/S OF STRATHERN ST. EAST AND WEST OF HASKELL AVE. 150 FEET
S/S OF STRATHERN ST. EAST AND WEST OF GLORIA AVE. 150 FEET
N/S OF STRATHERN ST. 300 FEET WEST & 600 FEET EAST
B/S OF GLORIA AVE. SOUTH OF STRATHERN ST. 150 FEET
B/S OF GLORIA AVE. NORTH OF ARMINTA ST. 150 FEET
B/S OF ARMINTA ST. EAST OF WOODLEY AVE. 150 FEET

Approximate Footage more than 1800

Log Number 203818

Date(s) 6/2/2018 to 6/2/2018

Time(s) 18:00 to 06:00

Posting "No Parking" signs B/S OF GAYNOR AVE. SOUTH OF SATICOY ST. 100 FEET (FOR PICTURE)
S/S OF SATICOY ST. EAST AND WEST OF GAYNOR AVE. 50 FEET (FOR PICTURE)

Approximate Footage 301 - 600

Log Number 203817

Date(s) 6/2/2018 to 6/2/2018

Time(s) 00:00 to 00:00

Posting "No Parking" signs B/S GLORIA AVE., 75 FEET NORTH & SOUTH OF 7639 GLORIA AVE. (FOR CLEARANCE INTO GATE)

Approximate Footage 301 - 600

Log Number 203927

Date(s) 6/2/2018 to 6/3/2018

Time(s) 00:00 to 00:00

Posting "No Parking" signs B/S OF ARMINTA , WOODLEY GOING EAST 50 FEET
B/S OF STRATHERN, WOODLEY GOING EAST 50 FEET

Approximate Footage 301 - 600

Log Number 203939



FilmL.A., Inc.
6255 W Sunset Blvd, 12th Floor
Hollywood, CA 90028
t: (213)977-8600 - f: (213)977-8601
www.filmla.com

Summary Information**Location****Location 1 of 4****Page 5 of 6**

Permit Number F00137694-C
Production Company BIOCHEMISTRY, LLC
Insured Company BIOCHEMISTRY, LLC
Production Title BIOCHEMISTRY 2.0

Location Manager Michael Wesley
Primary Phone Mobile - 818-517-6271
Secondary Phone Office - 323-860-7680

Date(s) 6/3/2018 to 6/3/2018**Time(s)** 00:00 to 00:00

Posting "No Parking" signs B/S OF ARMINTA , WOODLEY GOING EAST 50 FEET
B/S OF STRATHERN, WOODLEY GOING EAST 50 FEET

Approximate Footage 301 - 600**Log Number** 203940**Date(s)** 6/2/2018 to 6/2/2018**Time(s)** 18:00 to 06:00

Posting "No Parking" signs N/S OF STRATHERN ST., GLORIA AVE 300 FEET WEST & 600 FEET EAST

Approximate Footage 601 - 900**Log Number** 204031**Date(s)** 6/3/2018 to 6/3/2018**Time(s)** 00:00 to 00:00

Posting "No Parking" signs E/S HASKELL AVE., STRATHERN ST. - STAGG ST.

Approximate Footage 1201 - 1500**Log Number** 204029**Date(s)** 6/2/2018 to 6/2/2018**Time(s)** 18:00 to 06:00

Posting "No Parking" signs E/S HASKELL AVE., STRATHERN ST. - STAGG ST.

Approximate Footage 1201 - 1500**Log Number** 204030**Date(s)** 6/3/2018 to 6/3/2018**Time(s)** 00:00 to 00:00

Lane / Full Closure FULL STREET CLOSURE: HASKELL AVE. FROM SATICOY ST. NORTH TO DEAD-END PAST STRATHERN ST. (TO RAILROAD TRACKS)
FULL STREET CLOSURE: STRATHERN ST. , WOODLEY AVE. - AQUEDUCT AVE.
FULL STREET CLOSURE: ARMINTA ST FROM WOODLEY AVE. TO GLORIA AVE.
FULL STREET CLOSURE: GLORIA AVE. FROM ARMINTA ST. TO STRATHERN ST.

Approximate Footage 0 - 300



FilmL.A., Inc.
6255 W Sunset Blvd, 12th Floor
Hollywood, CA 90028
t: (213)977-8600 - f: (213)977-8601
www.filmla.com

Summary Information**Location****Location 1 of 4****Page 6 of 6**

Permit Number F00137694-C
Production Company BIOCHEMISTRY, LLC
Insured Company BIOCHEMISTRY, LLC
Production Title BIOCHEMISTRY 2.0

Location Manager Michael Wesley
Primary Phone Mobile - 818-517-6271
Secondary Phone Office - 323-860-7680

Date(s) 6/3/2018 to 6/3/2018**Time(s)** 06:30 to 17:00

Lane / Full Closure LANE CLOSURE: N/S SATICOY ST., GLORIA AVE. - GAVIOTA AVE.
(LANE CLOSURE FOR CAMERA CAR PLACEMENT AND BG CAR STAGING)

Approximate Footage 0 - 300**Date(s)** 6/3/2018 to 6/3/2018**Time(s)** 08:00 to 14:00



FilmL.A., Inc.
6255 W Sunset Blvd, 12th Floor
Hollywood, CA 90028
t: (213)977-8600 - f: (213)977-8601
www.filmla.com

Summary Information**Location****Location 2 of 4****Page 1 of 2**

Permit Number	F00137694-C	Location Manager	Michael Wesley
Production Company	BIOCHEMISTRY, LLC	Primary Phone	Mobile - 818-517-6271
Insured Company	BIOCHEMISTRY, LLC	Secondary Phone	Office - 323-860-7680
Production Title	BIOCHEMISTRY 2.0		

Location Address Woodley Ave., Haskell Ave, Sherman Way, Satcoy - inclusive, Los Angeles, CA, 91406

Location Type Grid

Film Dates 6/3/2018 - 6/3/2018 07:00 - 14:00 1 day

Open or Closed to the Public Open

Generic Conditions Exterior filming activity may not exceed a two hour time frame.
It is the responsibility of the permittee to be aware of Special Condition areas, which are excluded from this grid location. A complete list of Special Condition areas can be found at [www. Filmla.com](http://www.Filmla.com)
May not interfere with adjacent traffic lanes or adjacent bike lane
May not interfere with filming activities of production companies in possession of location-specific permits, previously scheduled special events, or existing construction projects.
Must Maintain 5' Clearance on Sidewalks/Walkways
Must maintain local/emergency access
No cast or crew parking on area streets
No interference with merchant activity.
No stopping and setting up in residential areas before 7am or after 10pm without prior approval
No stopping or setting up in front of merchants or residents without prior approval
Number of uniformed officers listed on the permit is a minimum requirement.
Permittee remains responsible for deploying a sufficient number of uniformed officers to provide traffic and crowd control to ensure the safety of the film crew and the public.
Traffic control must be done in accordance w/MUTCD
Traffic Officers Required
Uniformed officers shall have a copy of the film permit in their possession and are required to confirm that all traffic control signage devices are in place.

Equipment on Location	Type	Quantity	Personnel on Location	Type	Quantity
	Camera cars	1		Cast	2
	Picture vehicles	2		Crew	13
	Vans	2		Off-Duty/Retired LAPD Officer(s)	2

Filming Activities Camera in car; Driving shots; Driving shots with the flow of traffic; 1 camera car with



FilmL.A., Inc.
6255 W Sunset Blvd, 12th Floor
Hollywood, CA 90028
t: (213)977-8600 - f: (213)977-8601
www.filmla.com

Summary Information**Location****Location 2 of 4****Page 2 of 2**

Permit Number F00137694-C
Production Company BIOCHEMISTRY, LLC
Insured Company BIOCHEMISTRY, LLC
Production Title BIOCHEMISTRY 2.0

Location Manager Michael Wesley
Primary Phone Mobile - 818-517-6271
Secondary Phone Office - 323-860-7680

edge arm camera platform Plate shots - Leading picture vehicle, following picture vehicle. With the flow of traffic.; 2nd unit Shots;

Jurisdiction Political: Los Angeles City
- Council District 06

Police: Los Angeles Police Department

Fire: Los Angeles City

Thomas Guide Page: 531

Grid:

Approvals LOS ANGELES CITY POLICE DEPARTMENT

Ed Padilla

Coordinator Note Rider C releases location

Parking Base Camp
Location Type :
Filming Location

Crew Parking VAN NUYS FLY AWAY
Location Type : Other
Location 7610 Woodley Ave, Los Angeles, CA, 91406



FilmL.A., Inc.
6255 W Sunset Blvd, 12th Floor
Hollywood, CA 90028
t: (213)977-8600 - f: (213)977-8601
www.filmla.com

Summary Information**Location****Location 3 of 4****Page 1 of 2**

Permit Number	F00137694-C	Location Manager	Michael Wesley
Production Company	BIOCHEMISTRY, LLC	Primary Phone	Mobile - 818-517-6271
Insured Company	BIOCHEMISTRY, LLC	Secondary Phone	Office - 323-860-7680
Production Title	BIOCHEMISTRY 2.0		

Location Address Louise Ave., Haskell Ave., Sherman Way, Saticoy St - inclusive, Los Angeles , CA, 91406

Location Type Grid

Film Dates 6/3/2018 - 6/3/2018 14:00 - 20:00 1 day

Open or Closed to the Public Open

Generic Conditions Exterior filming activity may not exceed a two hour time frame.
It is the responsibility of the permittee to be aware of Special Condition areas, which are excluded from this grid location. A complete list of Special Condition areas can be found at [www. Filmla.com](http://www.Filmla.com)
It is unlawful for officers/escorts to enter and hold intersections on a red light. Therefore, escorts shall enter intersections on green lights only.
May not interfere with adjacent traffic lanes or adjacent bike lane
May not interfere with filming activities of production companies in possession of location-specific permits, previously scheduled special events, or existing construction projects.
Must Maintain 5' Clearance on Sidewalks/Walkways
Must maintain local/emergency access
No cast or crew parking on area streets
No interference with merchant activity.
No stopping and setting up in residential areas before 7am or after 10pm without prior approval
No stopping or setting up in front of merchants or residents without prior approval
Number of uniformed officers listed on the permit is a minimum requirement.
Permittee remains responsible for deploying a sufficient number of uniformed officers to provide traffic and crowd control to ensure the safety of the film crew and the public.
Traffic control must be done in accordance w/MUTCD
Traffic Officers Required
Uniformed officers shall have a copy of the film permit in their possession and are required to confirm that all traffic control signage devices are in place.

Equipment on Location	Type	Quantity	Personnel on Location	Type	Quantity
	Camera cars	1		Cast	2
	Picture vehicles	2		Crew	13
	Vans	2		Off-Duty/Retired LAPD Officer(s)	4



FilmL.A., Inc.
6255 W Sunset Blvd, 12th Floor
Hollywood, CA 90028
t: (213)977-8600 - f: (213)977-8601
www.filmla.com

Summary Information**Location****Location 3 of 4****Page 2 of 2**

Permit Number F00137694-C
Production Company BIOCHEMISTRY, LLC
Insured Company BIOCHEMISTRY, LLC
Production Title BIOCHEMISTRY 2.0

Location Manager Michael Wesley
Primary Phone Mobile - 818-517-6271
Secondary Phone Office - 323-860-7680

Filming Activities Camera in car; Car-to-Car; Driving shots; Driving shots with the flow of traffic; Extended run, holding intersections; Intermittent pedestrian control; Intermittent traffic control - 2 minutes standard; 1 camera car with edge arm camera platform Plate shots - Leading picture vehicle, following picture vehicle. With the flow of traffic.; 2nd unit Shots; 5 stunt and 10 ND picture cars with hero picture car. Edge Arm camera platform. ITC, rolling break. Speed limit. Picture car and camera car - leading/following and side by side on Sherman Way between Balboa and Louise. Drive thru Sherman Way tunnel.; ITC Saticoy and Woodley to go through intersection with no stop.; camera car and picture car side-by-side in rolling break with officers;

Jurisdiction **Political:** Los Angeles City
- Council District 06

Police: Los Angeles Police Department

Fire: Los Angeles City

Thomas Guide **Page:** 531

Grid:

Approvals LOS ANGELES CITY POLICE DEPARTMENT

Ed Padilla

Coordinator Note Rider C releases location

Parking **Base Camp**
Location Type :
Filming Location

Crew Parking
Location Type : Other
Location

VAN NUYS FLY AWAY
7610 Woodley Ave, Los Angeles, CA, 91406



FilmL.A., Inc.
6255 W Sunset Blvd, 12th Floor
Hollywood, CA 90028
t: (213)977-8600 - f: (213)977-8601
www.filmla.com

Summary Information**Location****Location 4 of 4****Page 1 of 2**

Permit Number	F00137694-C	Location Manager	Michael Wesley
Production Company	BIOCHEMISTRY, LLC	Primary Phone	Mobile - 818-517-6271
Insured Company	BIOCHEMISTRY, LLC	Secondary Phone	Office - 323-860-7680
Production Title	BIOCHEMISTRY 2.0		

Location Address 846 N Cahuenga Blvd, Los Angeles, CA, 90038**Location Name** RED STUDIOS**Location Type** Certified Studio**Location Description** RED STUDIOS**Film Dates** 6/3/2018 - 6/5/2018 00:00 - 00:00 3 days**Open or Closed to the Public** Closed

Generic Conditions Equipment staging and vehicles may park on one side of the street only.
Must Maintain 5' Clearance on Sidewalks/Walkways
Must maintain local/emergency access
No cast or crew parking on area streets
No interference with vehicular or pedestrian traffic
No steps from trailers, trucks or motorhomes may be facing road

Equipment on Location	Type	Quantity	Personnel on Location	Type	Quantity
	5 or 10 ton trucks	6		Cast	2
	Cast/Crew vehicles	180		Crew	90
	Catering Truck	1		Extras	87
	Honey Wagons	1			
	Process Trailer	3			
	Semi Trucks	1			
	Stakebed Trucks	3			
	Trailers	15			
	Vans	3			

Where are the extras holding? Location**Filming Activities** Added for posting only;**Jurisdiction** **Political:** Los Angeles City - Council District 13**Police:** Los Angeles Police Department**Fire:** Los Angeles City



FilmL.A., Inc.
6255 W Sunset Blvd, 12th Floor
Hollywood, CA 90028
t: (213)977-8600 - f: (213)977-8601
www.filmla.com

Summary Information**Location****Location 4 of 4****Page 2 of 2**

Permit Number F00137694-C
Production Company BIOCHEMISTRY, LLC
Insured Company BIOCHEMISTRY, LLC
Production Title BIOCHEMISTRY 2.0

Location Manager Michael Wesley
Primary Phone Mobile - 818-517-6271
Secondary Phone Office - 323-860-7680

Thomas Guide Page: 593**Grid:** F6

Location Notes *CERTIFIED STUDIO. PERMIT ONLY REQUIRED IF FILMING ACTIVITY OCCURRING OFF PROPERTY.*

Approvals LOS ANGELES CITY POLICE DEPARTMENT

Ed Padilla

Coordinator Note Rider C releases location

Parking Base Camp
Location Type : Filming Location

Crew Parking
Location Type : Filming Location

Posting "No Parking" signs N/S WARING AVE., N. CAHUENGA BLVD - LILLIAN WAY
E/S N. CAHUENGA BLVD., WARING AVE. NORTH TO THE LOADING ZONE 75 FEET SOUTH OF WILLOUGHBY AVE.

Approximate Footage 601 - 900

Log Number 203835

Date(s) 6/3/2018 to 6/5/2018

Time(s) 00:00 to 00:00



CRAFT SERVICE?
CAMERA TRUCK?

APPROVED
GENERATOR
PLACEMENT?


EQUIPMENT
STAGING
AREA

TRAFFIC FLOW FOR
DRIVE AWAY

FILMING AREA

CRAFT SERVICE?
CAMERA TRUCK?

PICTURE BUS
PLACEMENT

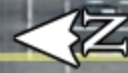


ROAD WORK AHEAD


TRAFFIC SIGNAL


TYPE I W SIGN


HIGH LEVEL WARNING DEVICE


FLASHING ARROW SIGN (FAS)


RIGHT LANE CLOSED


LANE CLOSED


W20-1


W20-5



W1-6 (L)


C30 (CA)


R3-7



ALL TRAFFIC CONTROL
WILL BE INSTALLED TO
MEET OR EXCEED THE
LATEST CALMUTCD
MINIMUM REQUIREMENTS

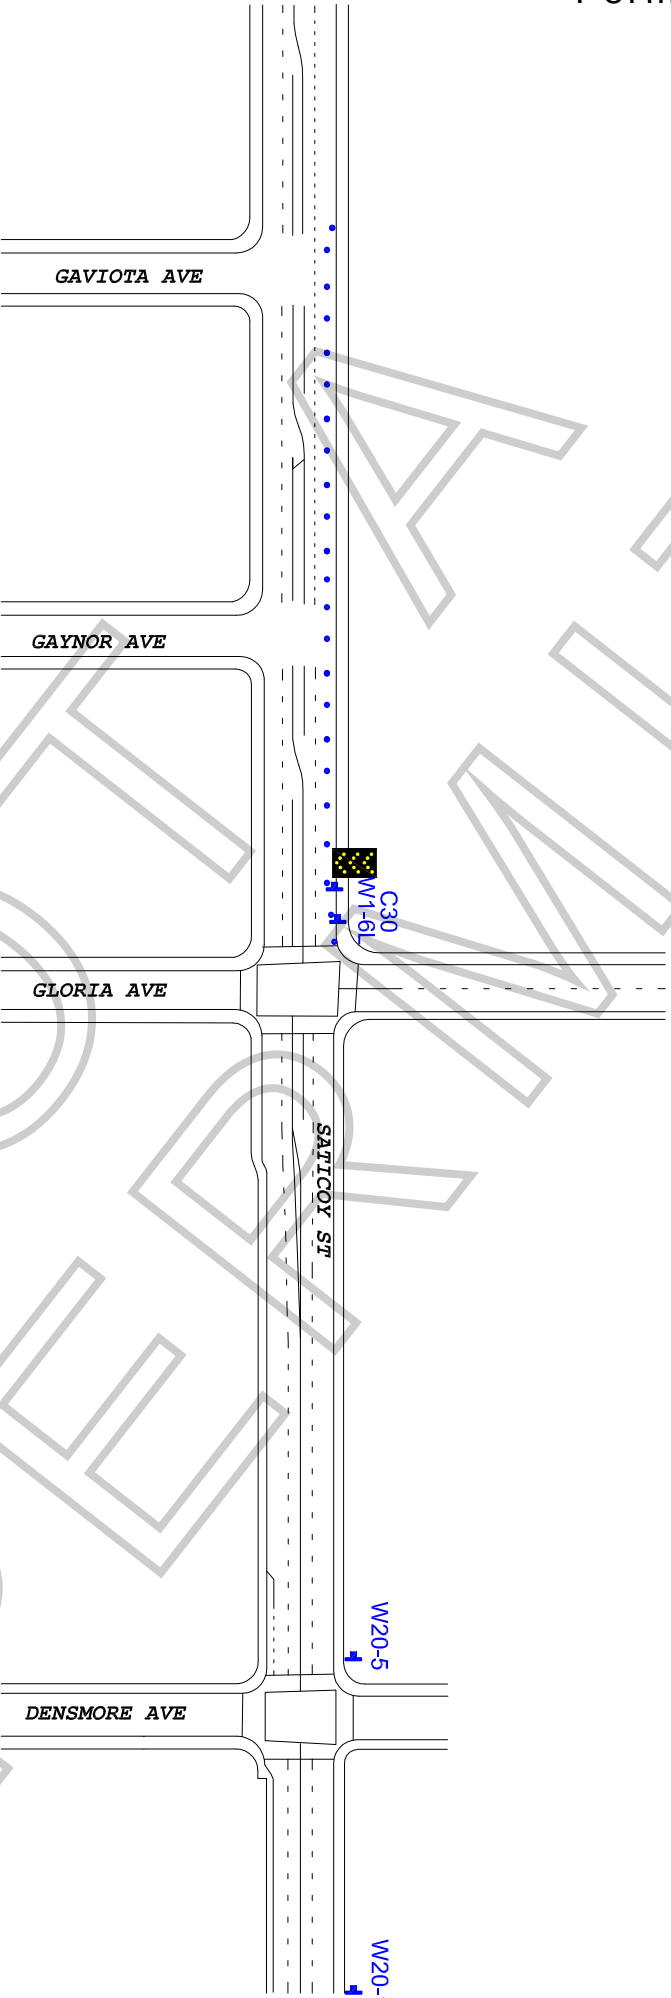

WORK ZONE TRAFFIC CONTROL PLAN
GENERAL NOTES

1. DATE/TIME: 6-3-18 FROM 08:00 HOURS TO 14:00 HOURS.
2. ALL SIGNING, STRIPING, AND TRAFFIC CONTROL DEVICES SHALL CONFORM TO THE (CURRENT) STATE OF CALIFORNIA DEPARTMENT OF TRANSPORTATION (CALTRANS) STANDARD PLANS AND STANDARD SPECIFICATIONS, CALIFORNIA MUTCD, AND ANY ADDENDUMS THERETO, AND AS SHOWN ON THESE PLANS. SYMBOLS AND ABBREVIATIONS USED ARE SHOWN ON CALTRANS STANDARD PLANS.
3. THERE WILL BE NO INTERFERENCE WITH TRAFFIC SIGNALS OR CROSSWALKS.
4. CONES WILL BE 28" MINIMUM HEIGHT AND HAVE REFLECTORIZED SLEEVES FOR NIGHT WORK.
5. POLICE WILL DIRECT TRAFFIC IF NECESSARY.

TOP FOR:		BIOCHEMISTRY	
LOCATION:		NORTH SIDE CURB LANE OF SATICOY AVE BTW GAYNOR AVE & 50' EASTWEST LOS ANGELES, CALIFORNIA	
CONTACT:		MIKE TARIS OFFICE# 818-706-8022 MICHAEL WESLEY PH# 818-517-6271	
DATE:		JCL TRAFFIC SERVICES (213) 622-9775 C31-CA Lic # 805357	
REVISIONS:		DRAFTER: MARO MENIAR SCALE: N.T.S. FILM LK:	

May 21, 2018 (revised, 5/31/18)

RE: Letter of Intent for Filming at Van Nuys Flyaway

Applicant:

Biochemistry, LLC
1438 N. Gower Street
Bldg. 13, 3rd Floor – Box# 42
Los Angeles, CA 90028

To Whom It May Concern,

This letter of intent addresses our proposed filming activities and requests at the Van Nuys Flyaway for the feature film "Biochemistry" from Annapurna Pictures.

The scene involves a passenger vehicle driving up to the terminal building and dropping off a character. As the vehicle begins to drive away, the character rushes back to the vehicle and hops back in. The vehicle will then drive away. We would like to have 10 – 15 background actors in their vehicles moving with the flow of traffic through the terminal drop-off area, along with provided shuttle busses as well.

- We would like to request use of the Gloria Street lot for crew parking / base camp / working trucks.
- Requesting the parking spaces in rows 2 and 4 of the short term parking lot.
Row 2 to begin at 1PM to stage blocking Buses
Row 4 to begin at 1PM to stage picture vehicles and for 10 – 15 background actors in their vehicles moving with the flow of traffic
- Requesting 1 ½ driving lane access from taxi cab staging area to south of crosswalk
- Requesting traffic control in driving lanes from Airport Police
- Requesting two minute vehicle and pedestrian intermittent control per the Airport Police and at their discretion
- Requesting space on east side of terminal and light posts for equipment staging / video village / background holding
- Staging behind terminal building
- Luggage and luggage carts for skycaps
- The continues curbside announcements to be turned off
- We will have 5 10'x10' pop up tents in the equipment/holding location in the rear (eastside) of the terminal
- Generator placement to be located in dirt area fronting parking garage entrance
- At no point will Production block the crosswalk
- Crafty to be placed behind the elevator on the east between the parking baggage
- We will have 50 traffic cones along with caution tape

- Catering for Production to be located in the Gloria Lot
- Production to have security at all points where any production activity, parking, equipment, crew or background actors are located and in the basecamp of the Gloria Lot

• Please see below for additional information / requests per your website:

i. Number of cast and crew/personnel, clients/invitees.

90 crew, 87 background, 2 cast. Total of 179

ii. Production dates (specify prep, strike and filming).

Prep: Sunday, June 3 – 6am-12pm.

Filming: Sunday, June 3, 2018 – Rehearse/Set-up 12pm-3pm / Film 3pm-8pm

Strike: TBD – Sunday at wrap or Monday, June 4 6am?

iii. Arrival and departure hours.

Saturday, June 2

4pm-10pm

Gloria Parking lot: Equipment trucks arrive to hold for next day

Sunday, June 3

Need the Gloria Lot Gate open at 4PM

Estimated crew call – 7am

Catering arrive – est. 3am

Prep flyaway – est. 6am – Noon

Rehearse/Set-up 12pm-3pm / Film 3pm-8pm

iv. Number and type of production vehicles.

- 180 passenger vehicles
- Catering Kitchen and Support Truck
- 2 - 2 room trailers
- 1 - 3 room trailer
- 1 - Transpo trailer
- 1 – Honeywagon
- 1 – Hair / Makeup trailer
- 1 - 48' Wardrobe trailer
- 1 - Hair/Make-up trailer
- 1 – Craft Service Trailer
- 1 – F/X trailer
- 3 – Vehicle Process trailers
- 6 – 10 or 5 ton trucks (Camera, Grip, Props, Set Dec, Electric Rigging, Grip Rigging)
- 3 – Stake beds
- 1 – 35' truck (Electric)
- 3 – Vans
- 30 Picture Cars

v. Items of equipment to be used, e.g. cranes, scissor lifts, etc.

- ADA Compliant Crossovers only to be used for productions cabeling

vi. Lighting requests.

- Request permission to control exterior overhang lights (on/off)
- Request permission to control exterior neon lights (on/off)

Identification and use of large, disruptive, and/or hazardous props, e.g. weapons, picture vehicles, etc.

- Request permission to park 3-4 "airport" busses in the spaces of the second lane of short term parking lot. Please see overhead Hang sign over North sliding door entrance to terminal

vii. Aircraft (specify make, model, FAA registration number, and use). N/A

viii. Special effects requests, e.g. rain/smoke, explosives, etc. N/A

ix. Identification and use of animals. N/A

x. Alteration requests, e.g. painting/sign removal N/A

BIOCHEMISTRY, LLC

Name: Michael Wesley


Title: Location Manager

Signature: Michael R. Wesley

Date: 5/31/18

VAN NUYS FLYAWAY

PLOT PLAN

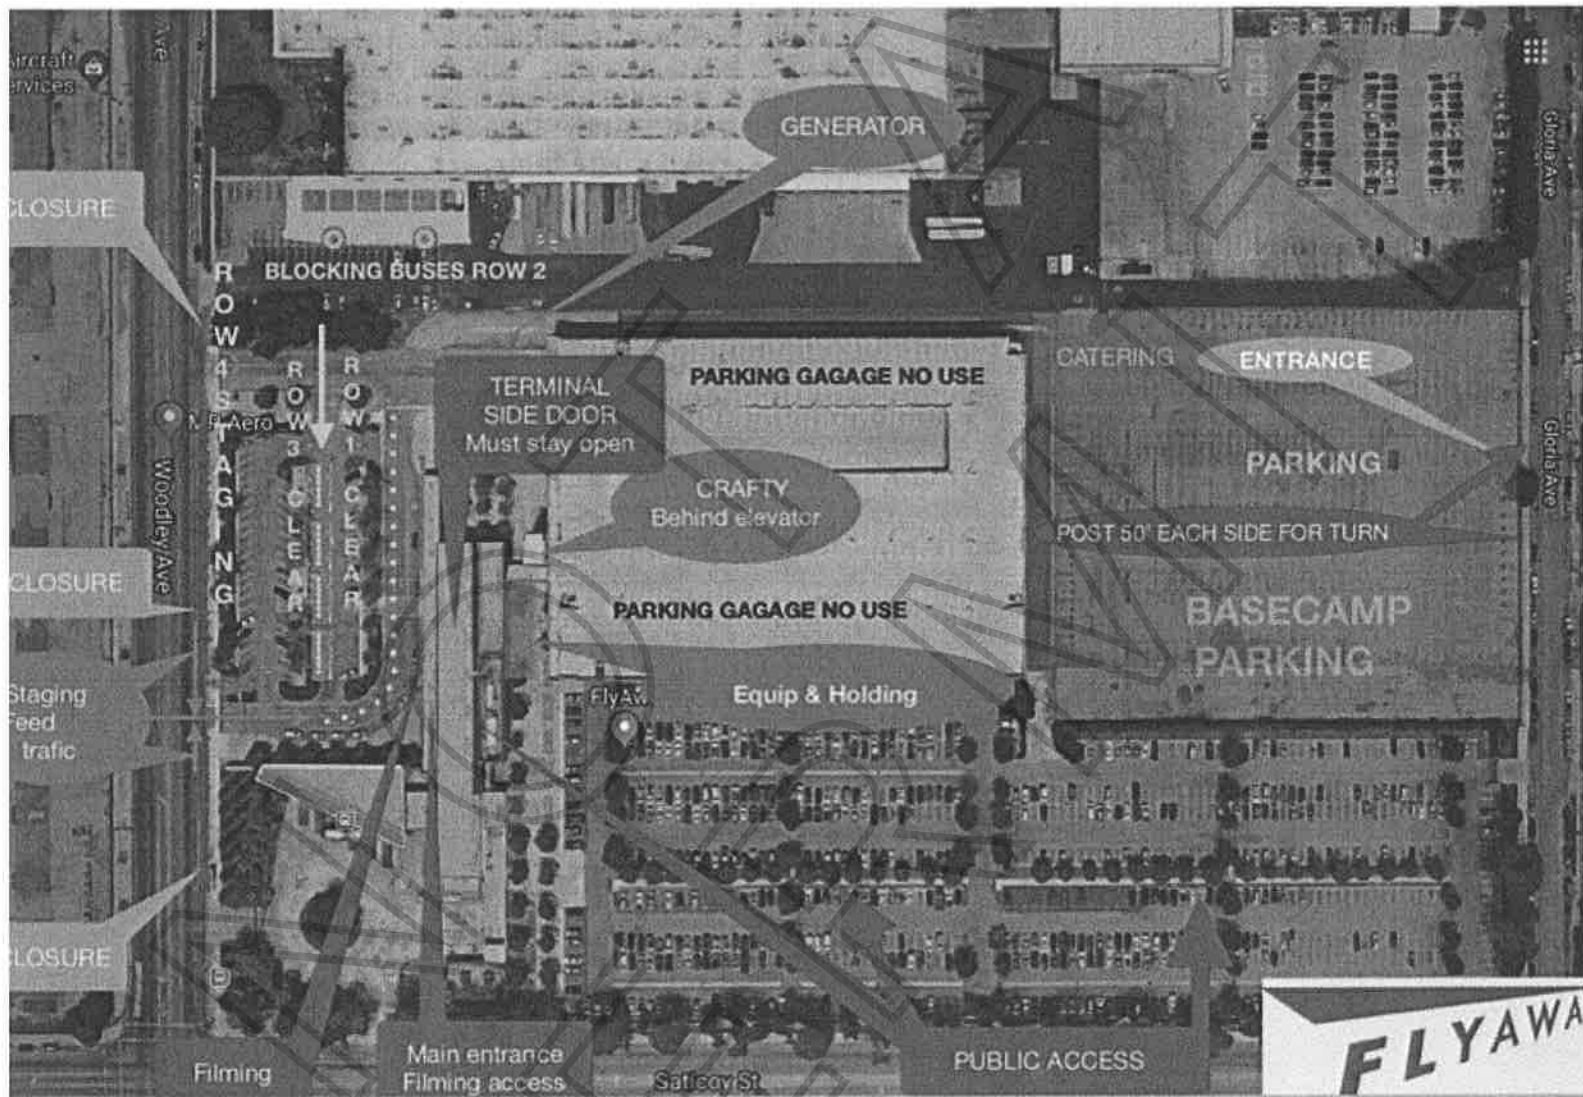


xi. Stunt requests. N/A




TRAFFIC SIGNAL
TYPE I W/ SIGN
TYPE III BARRICADE WITH SIGN
TYPE III BARRICADE


DETAIL A:

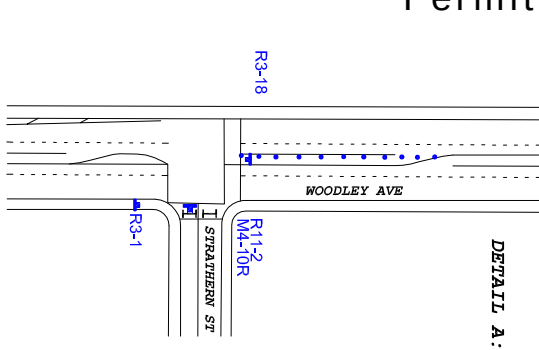

DETAIL A:

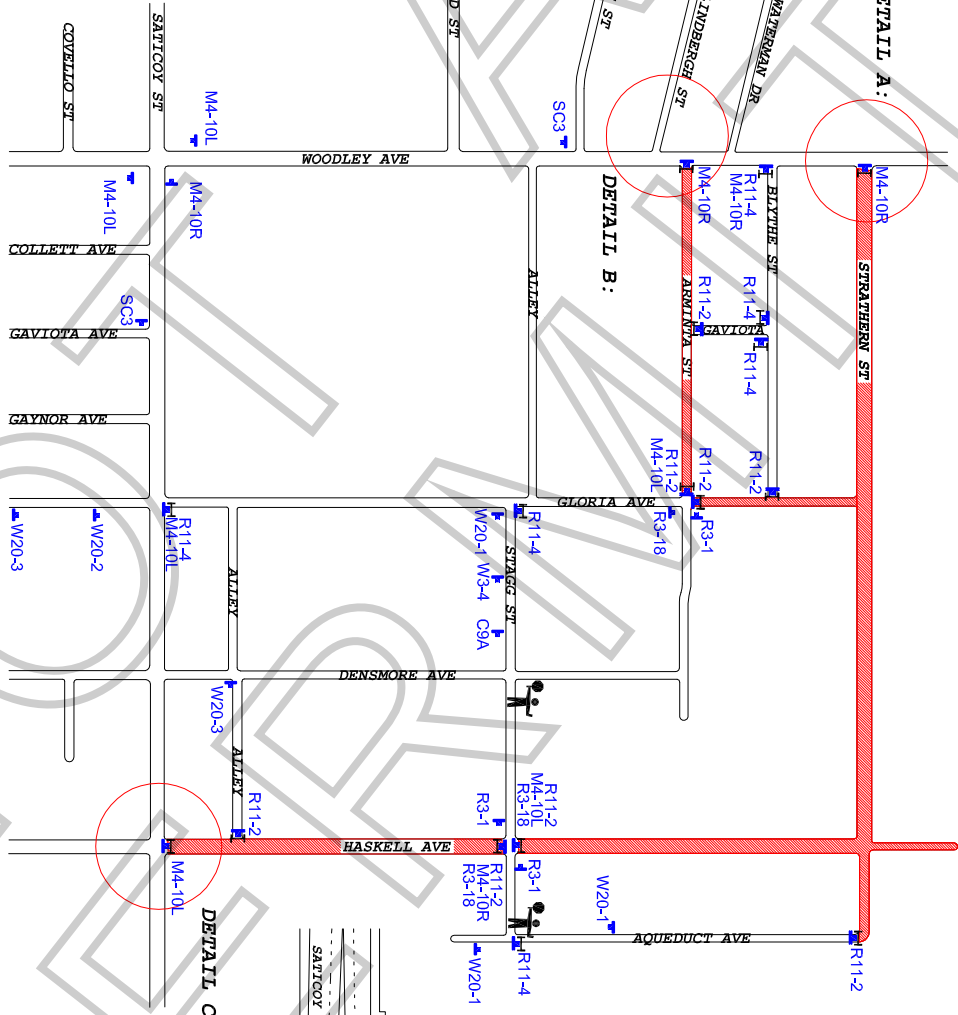

DETAIL B:

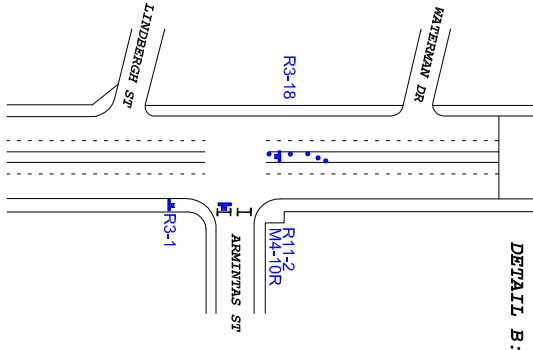

WORK ZONE TRAFFIC CONTROL PLAN
GENERAL NOTES

1. DATE/TIME: 6-3-18 FROM 06:30 HOURS TO 17:00 HOURS.
2. ALL SIGNING, STRIPING, AND TRAFFIC CONTROL DEVICES SHALL CONFORM TO THE (CURRENT) STATE OF CALIFORNIA DEPARTMENT OF TRANSPORTATION (CALTRANS) STANDARD PLANS AND STANDARD SPECIFICATIONS, CALIFORNIA MUTCD, AND ANY ADDENDUMS THERETO, AND AS SHOWN ON THESE PLANS. SYMBOLS AND ABBREVIATIONS USED ARE SHOWN ON CALTRANS STANDARD PLANS.
3. THERE WILL BE NO INTERFERENCE WITH TRAFFIC SIGNALS OR CROSSWALKS.
4. CONES WILL BE 28" MINIMUM HEIGHT AND HAVE REFLECTORIZED SLEEVES FOR NIGHT WORK.
5. POLICE WILL DIRECT TRAFFIC IF NECESSARY.

ALL TRAFFIC CONTROL
WILL BE INSTALLED TO
MEET OR EXCEED THE
MINIMUM REQUIREMENTS



BIOCHEMISTRY


TOP FOR:

LOCATION: FULL CLOSURE - HASKELL AVE BTWN SATICOY ST NORTH TO END
FULL CLOSURE - STRATFORN ST BTWN WOODLEY AVE & AQUEDUCT AVE
FULL CLOSURE - GLORIA ST BTWN WOODLEY AVE & STRATFORN ST
FULL CLOSURE - OS ANGELES CALIFORNIA

CONTRACT: MIKE TARRIS

OFFICE# 818-706-8022
MICHAEL WESLEY
PH# 818-517-6271

JCL TRAFFIC SERVICES
(213) 622-9775
C31-CA Lic # 806357

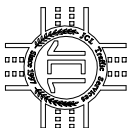

DATE

REVISIONS

DRAFTER: MARIO MENJIVAR
SCALE: N.T.S.
FILM LA: